Annex B

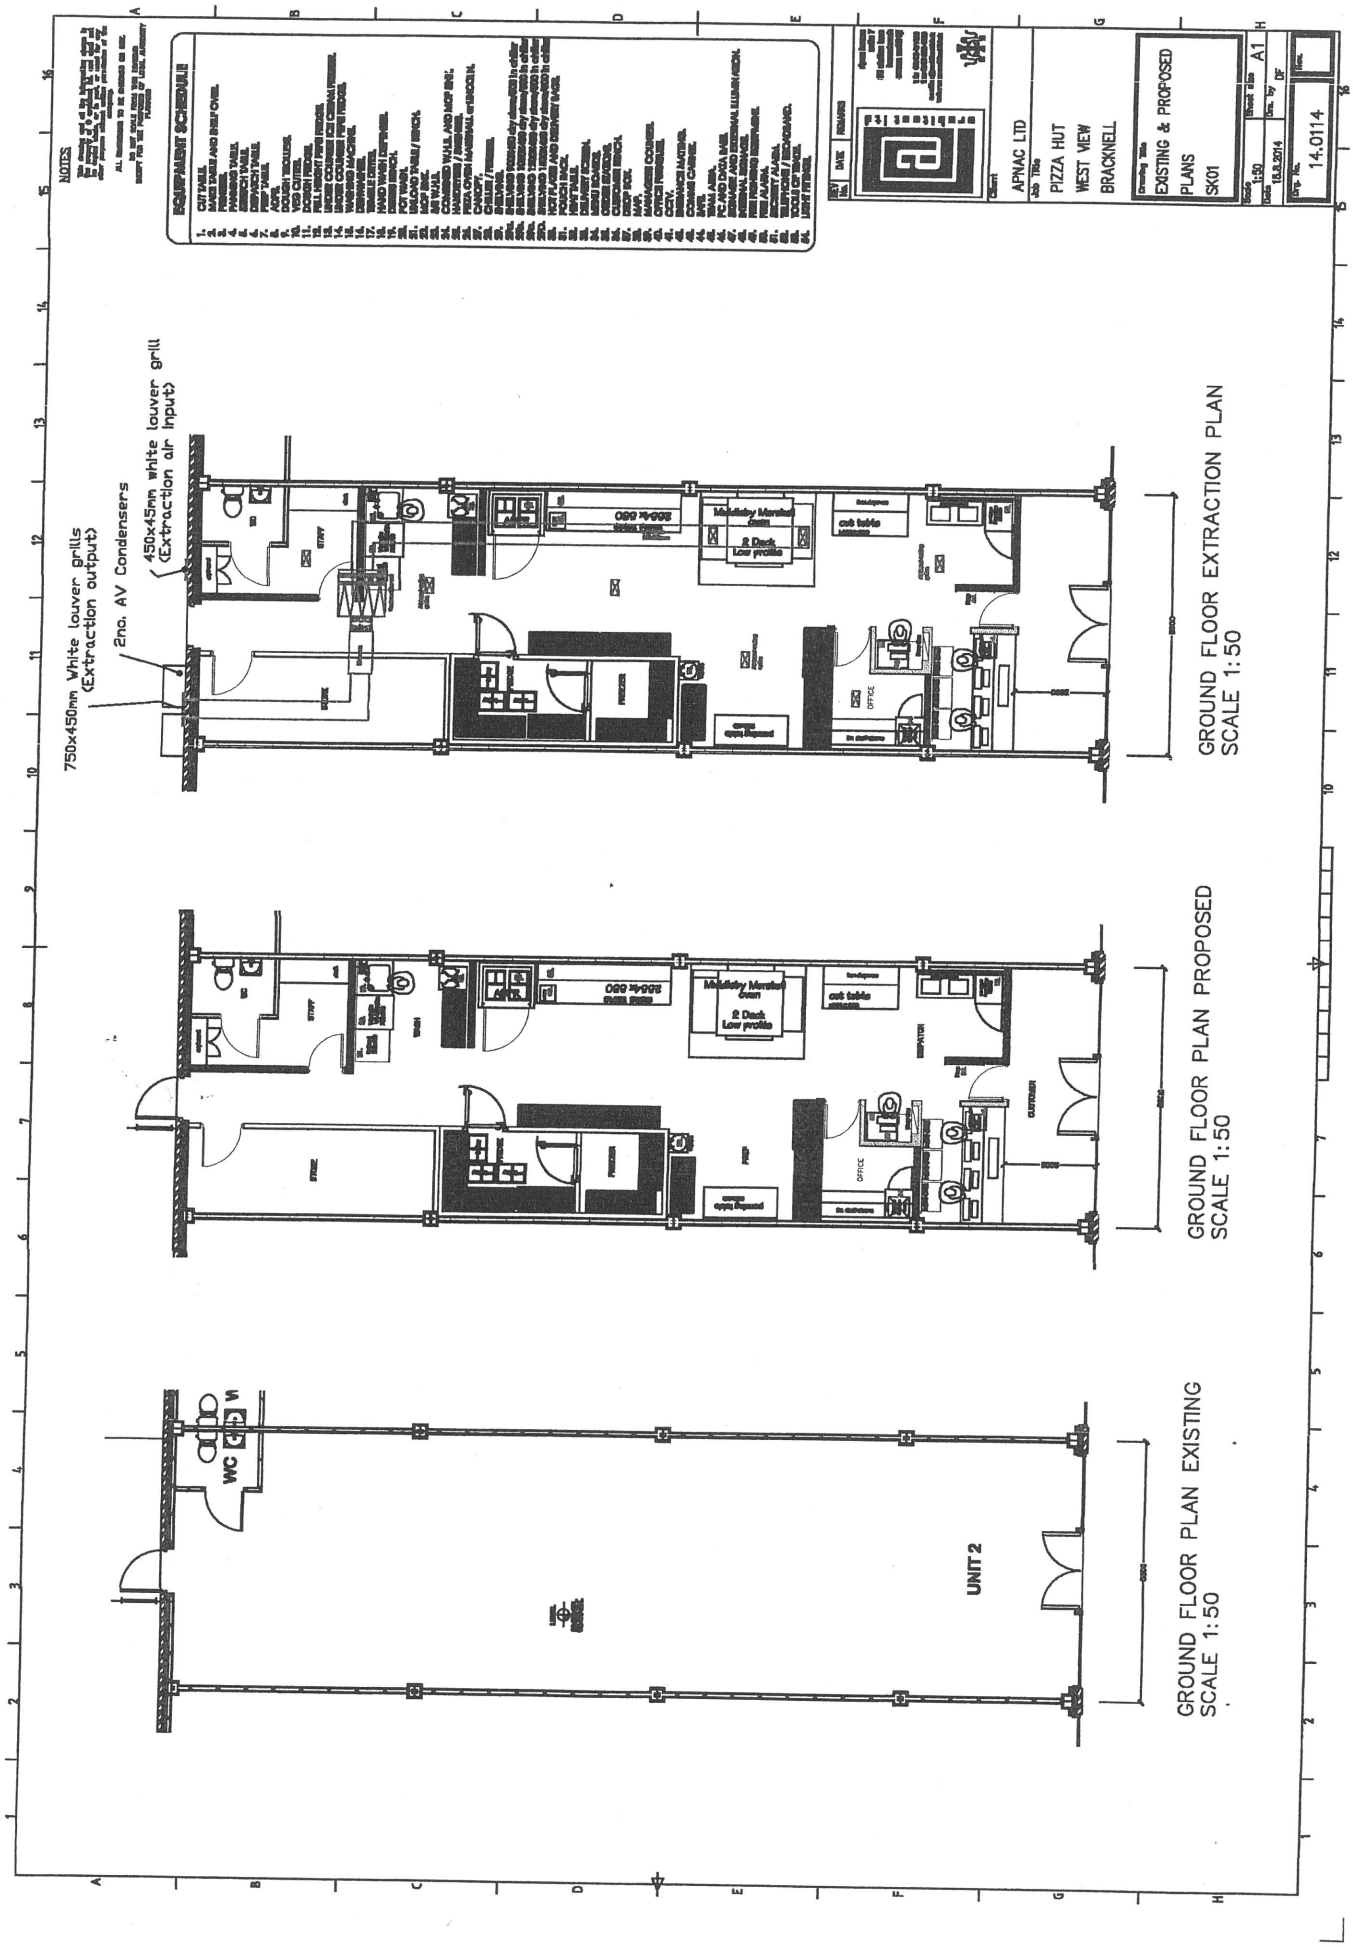
NOTES
EQUIPMENT SCHEDULE
APNAC LTD
PIZZA HUT
WEST VIEW
BRACKNELL
EXISTING & PROPOSED
PLANS
SK01
14.0114
750x450mm White louver grills (Extraction output)
2no. AV Condensers
450x45mm white louver grill (Extraction air input)
GROUND FLOOR EXTRACTION PLAN
SCALE 1:50
GROUND FLOOR PLAN PROPOSED
SCALE 1:50
GROUND FLOOR PLAN EXISTING
SCALE 1:50
UNIT 2
WC