ANNEX A – ADVERTISED PROPOSAL PLANS

WOODCOTE GREEN & OLD WOKINGHAM ROAD – PARKING RESTRICTION PROPOSALS

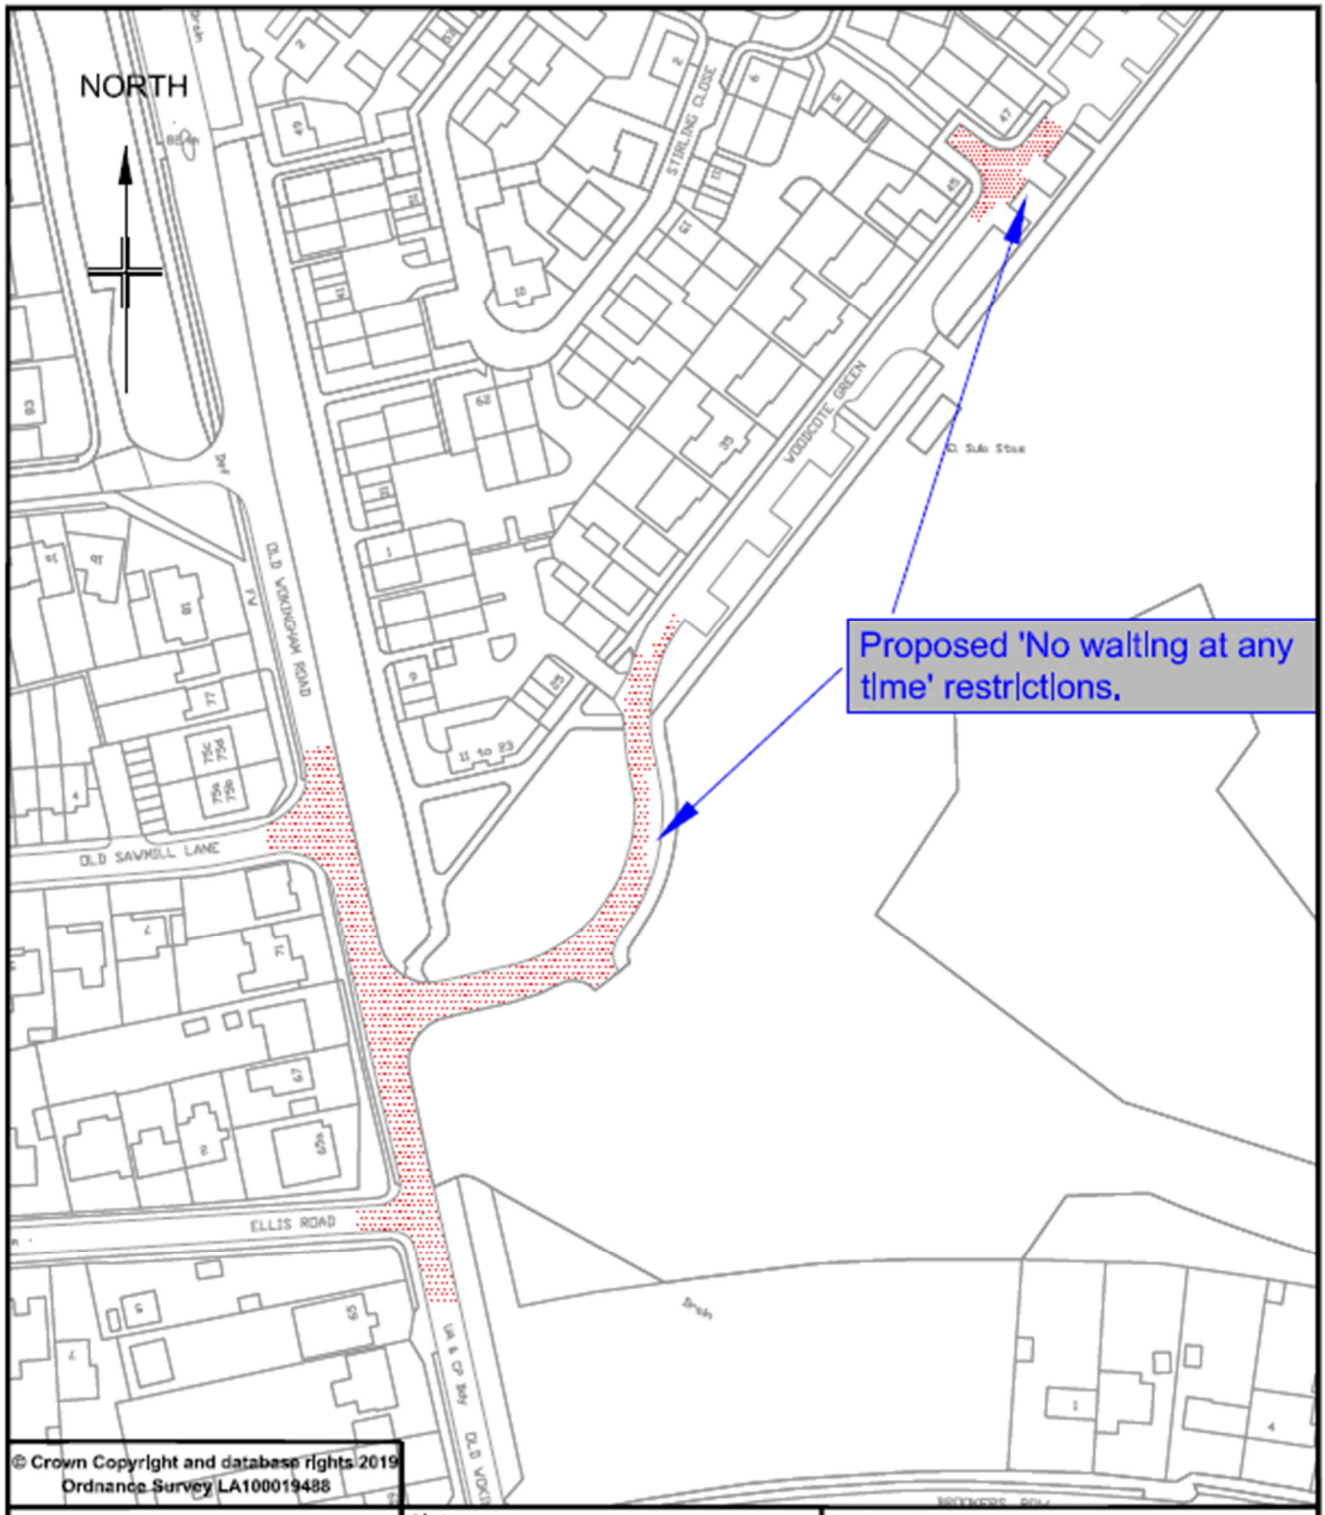

© Crown Copyright and database rights 2019
Ordnance Survey LA100019488

Bracknell Forest Council

PLACE, PLANNING & REGENERATION
Highway Engineering Group

Notes:

Project title	Woodcote Green, Crowthorne		
Drawing title	Parking restriction proposals		
Prepared by	LAC	Checked by	AMT
Scale	NTS	Date	March 2021
Project No.	Drawing Number 5072/238	Amend Letter	A